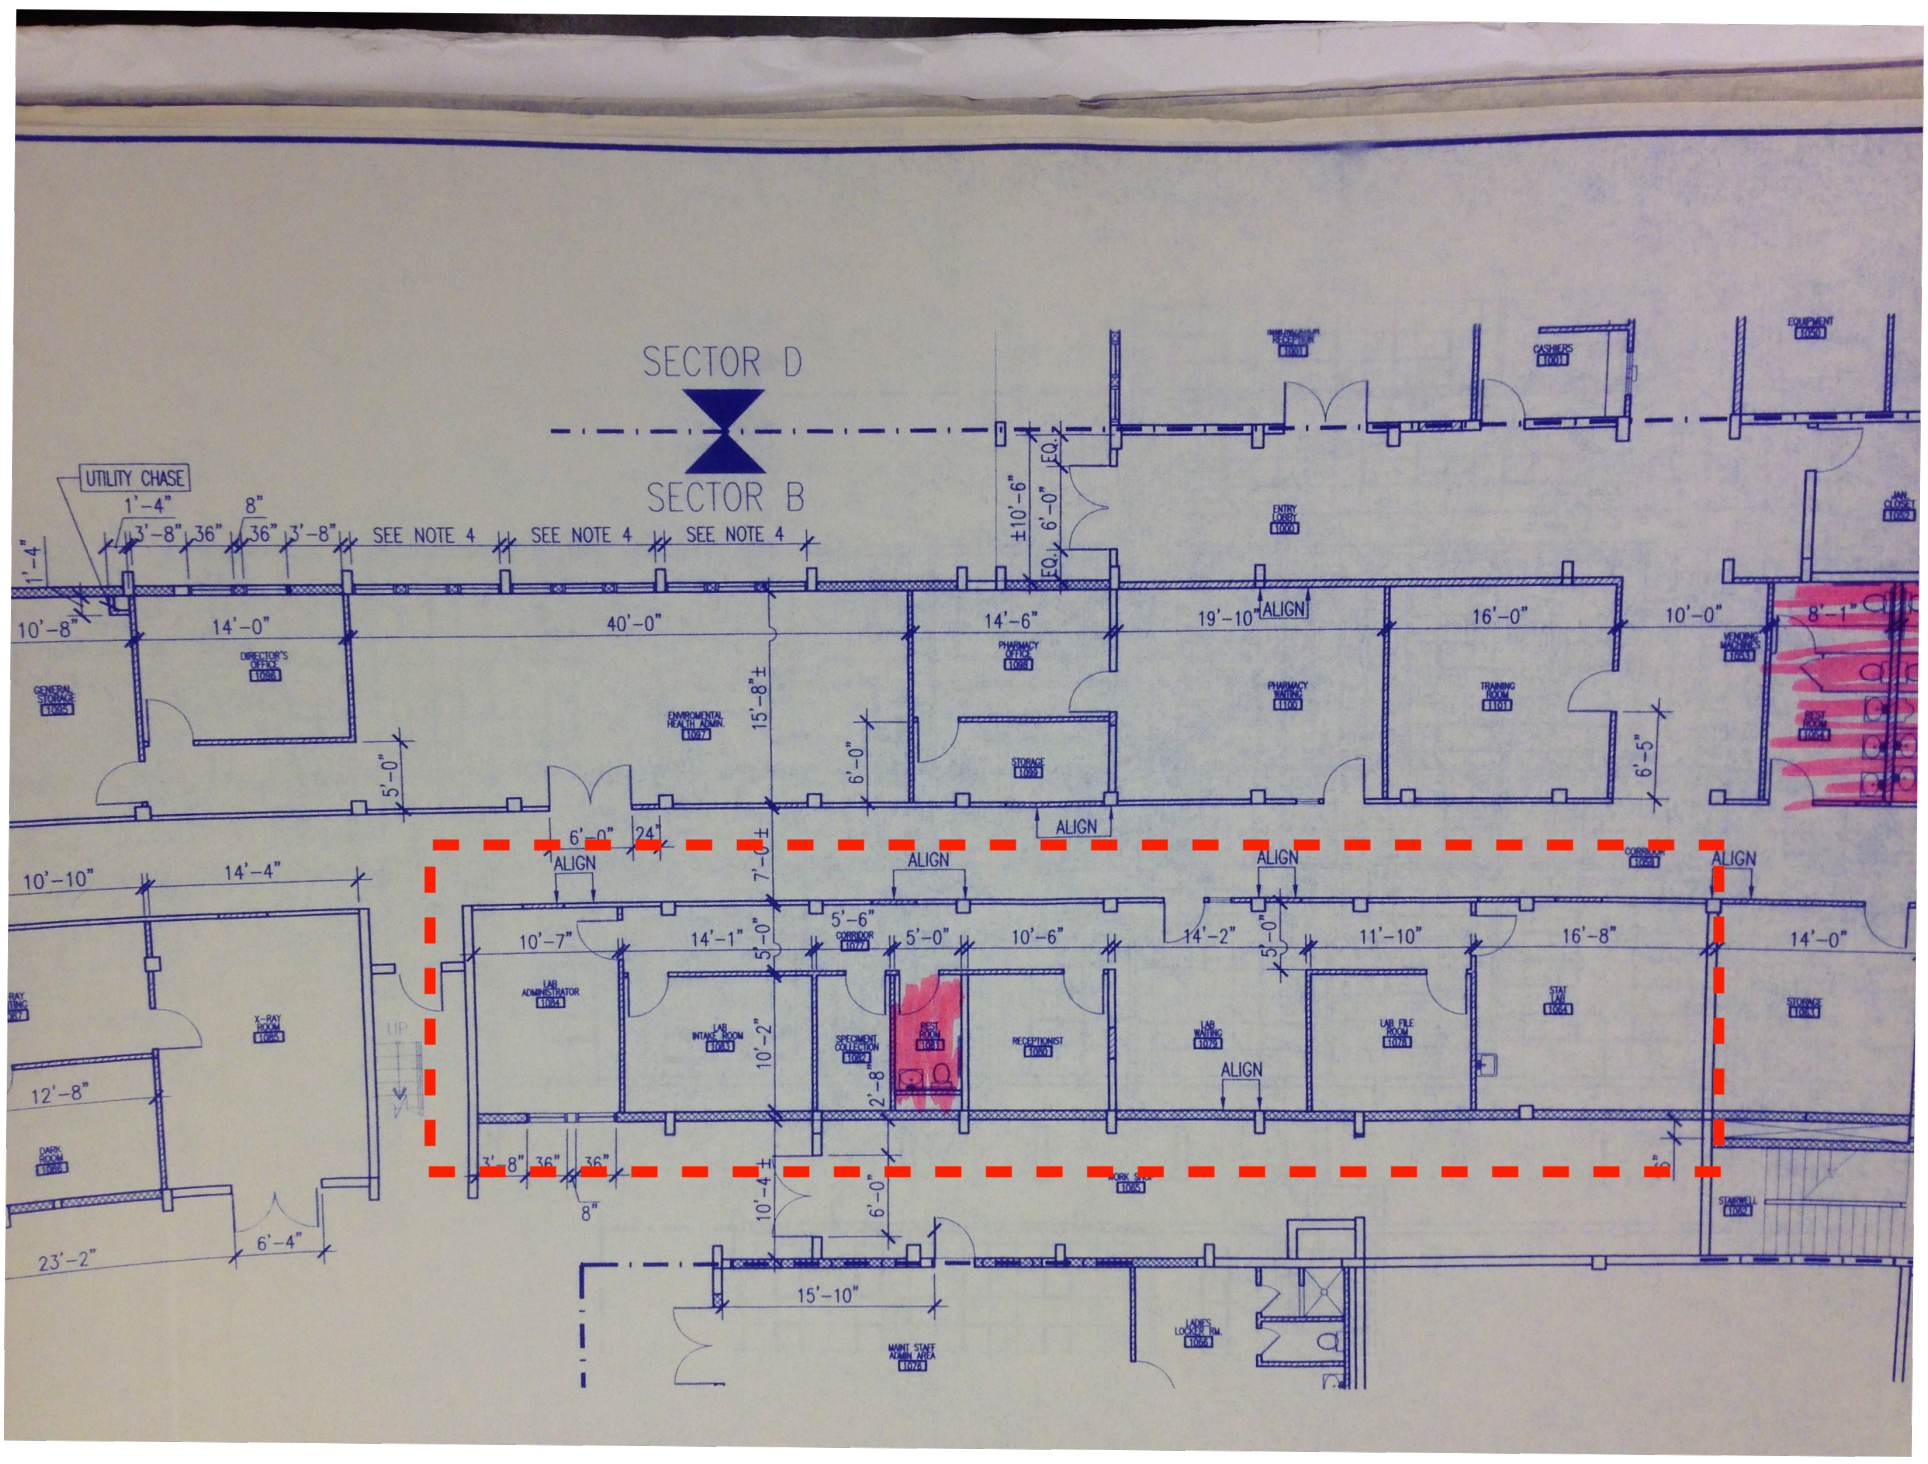
SECTOR D
SECTOR B
UTILITY CHASE
SEE NOTE 4
SEE NOTE 4
SEE NOTE 4
ENTRY LOBBY 1000
CASHIER'S 1001
EQUIPMENT 1002
DIRECTOR'S OFFICE 1088
GENERAL STORAGE 1095
ENVIROMENTAL HEALTH ADMIN. 1097
PHARMACY OFFICE 1098
STORAGE 1099
PHARMACY WAITING 1100
TRAINING ROOM 1101
VENDING MACHINES 1043
ALIGN
ALIGN
ALIGN
ALIGN
ALIGN
ALIGN
ALIGN
LAB ADMINISTRATOR 1084
LAB INTAKE ROOM 1083
SPECIMEN COLLECTION 1082
BEST ROOM 1081
RECEPTIONIST 1080
LAB WAITING 1079
LAB FILE ROOM 1078
STAT LAB 1054
STORAGE 1064
CORRIDOR 1077
X-RAY ROOM 1065
DARK ROOM 1066
WORK SPACE 1085
STAIRWELL 1062
MAINT. STAFF ADMIN. AREA 1076
LADIES LOCKER RM. 1056