Lifeguard Stand

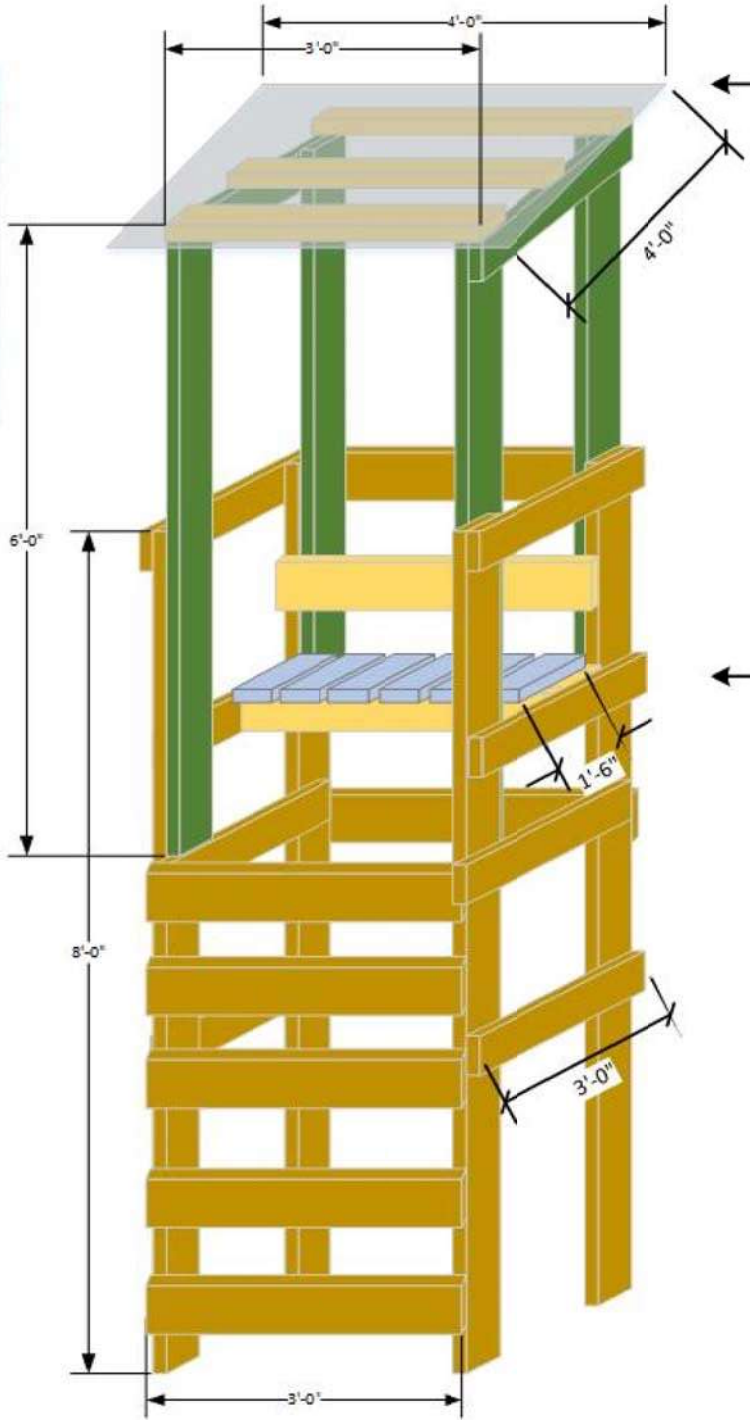

Corrugated metal panel

2"x6" treated lumber

4 – 8 FT
4 – 6 FT
23 - 3 FT
7 – 1.5 FT

Total 135.5 FT

Or 17 x 8-FT 2"x6" treated lumber